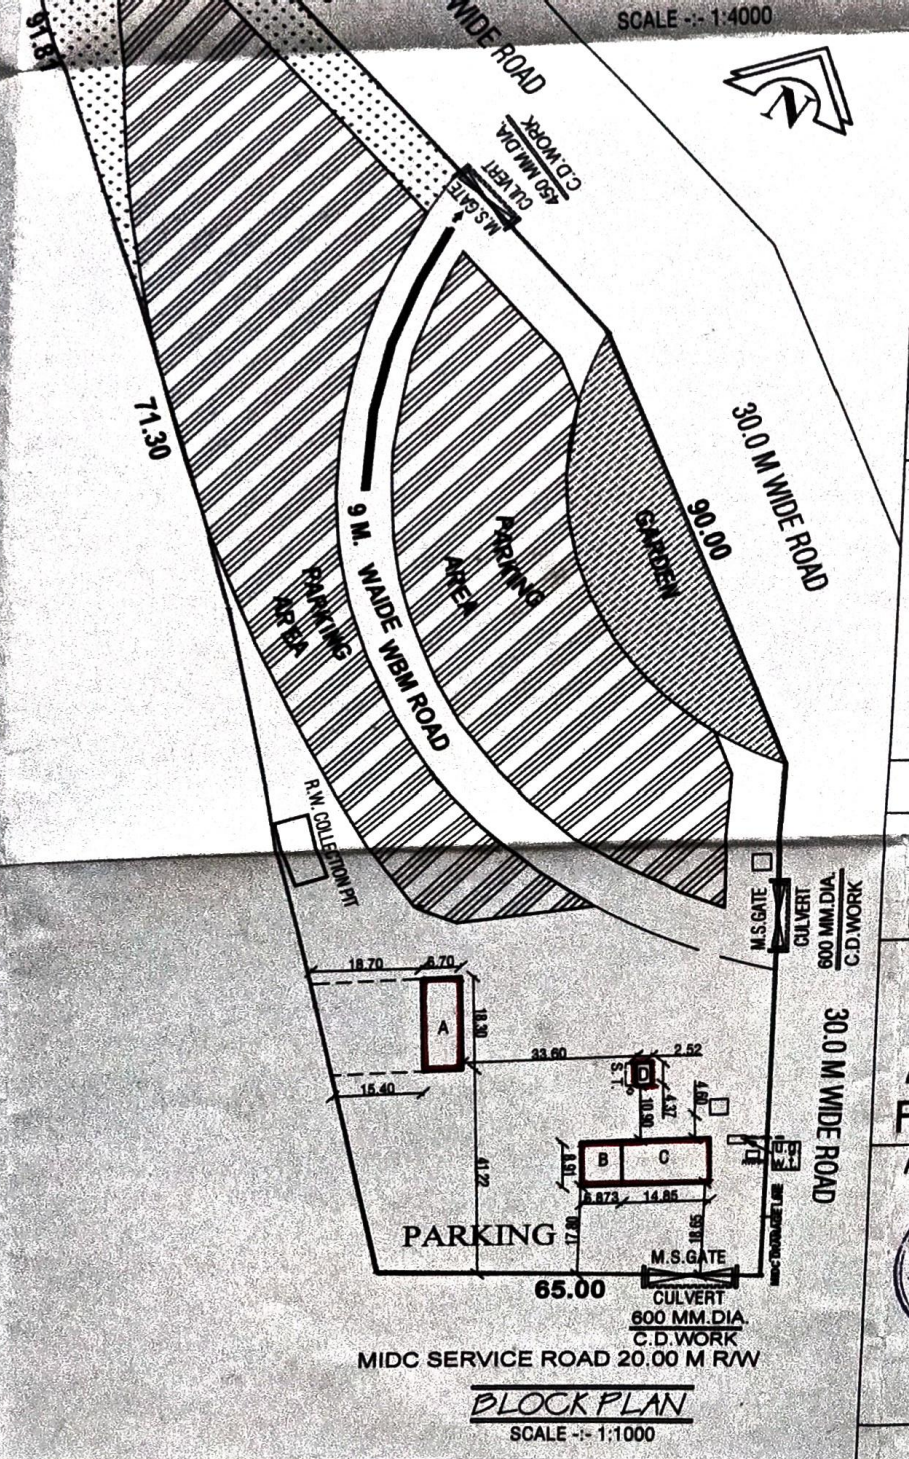

BLOCK PLAN

SCALE -:- 1:1000

OPENING -:-

D1	0.75X2.10	T.W.DOOR
W	1.50X1.50	T.W.WINDOW
RS	3.65X3.65	ROLLING SHUTTER
V	0.60X0.75	M.S.VENTILATORS

AREA STATMENT -:-

	IN Sqm.	F.S.I.
AREA UNDER PLOT NO. TT- 2	17675.00	
PERMISSIBLE B/UP AREA ON G.FL.50%	8837.00	
MAX ALLOWED B/UP AREA	1900.00	
REVISED B/UP AREA UNDER CONST. WITH EARLIAR APPROVAL	270.71	
B/UP AREA OF PROPOSED NEW SHED	183.92	
TOTAL B/UP AREA	454.63	0.239

REFERENCE -:-

PLOT BOUNDARY SHOWN IN THICK BLACK
PROPOSED CONSTRUCTION SHOWN IN RED
DRAINAGE LINE SHOWN IN DOTTED RED
WATER LINE SHOWN IN DOTTED BLACK
RAIN WATER HARVESTING SHOWN IN DOT. GREEN

PROPOSED CONSTRUCTION OF SERVICE SHED ON PLOT NO. TT-2 AT. NEWASA M.I.D.C. DIST. AHMEDNAGAR, FOR, M/s. CHAITAINYA VAHANTAL SANSTHA

ARCHITECTS SIGN -:-

AMIT BIHANI
COA NO. CA/2008/43577
ARCHITECT, A'NAGAR

OWNERS SIGN -:-

सचिव
चैतन्य वाहनतळ संस्था
अहमदनगर

DATE -:- 20/12/2015 REV-03

SCALE -:- 1:100